Wrightstown Township Open Space Access Plan

JANE CHAPMAN WEST



3/18/2026, 12:15:47 PM

Municipal Boundary

Bucks County Parcels

Parcel Annotation

1:5,000

0 220 440 880 ft

0 65 130 260 m


Sources: Esri, TomTom, Garmin, FAO, NOAA, USGS, © OpenStreetMap contributors, and the GIS User Community

2026-04-27 REVISED 2026-08-20

Bucks County

Wrightstown Township Open Space Access Plan

JANE CHAPMAN WEST - Area 1

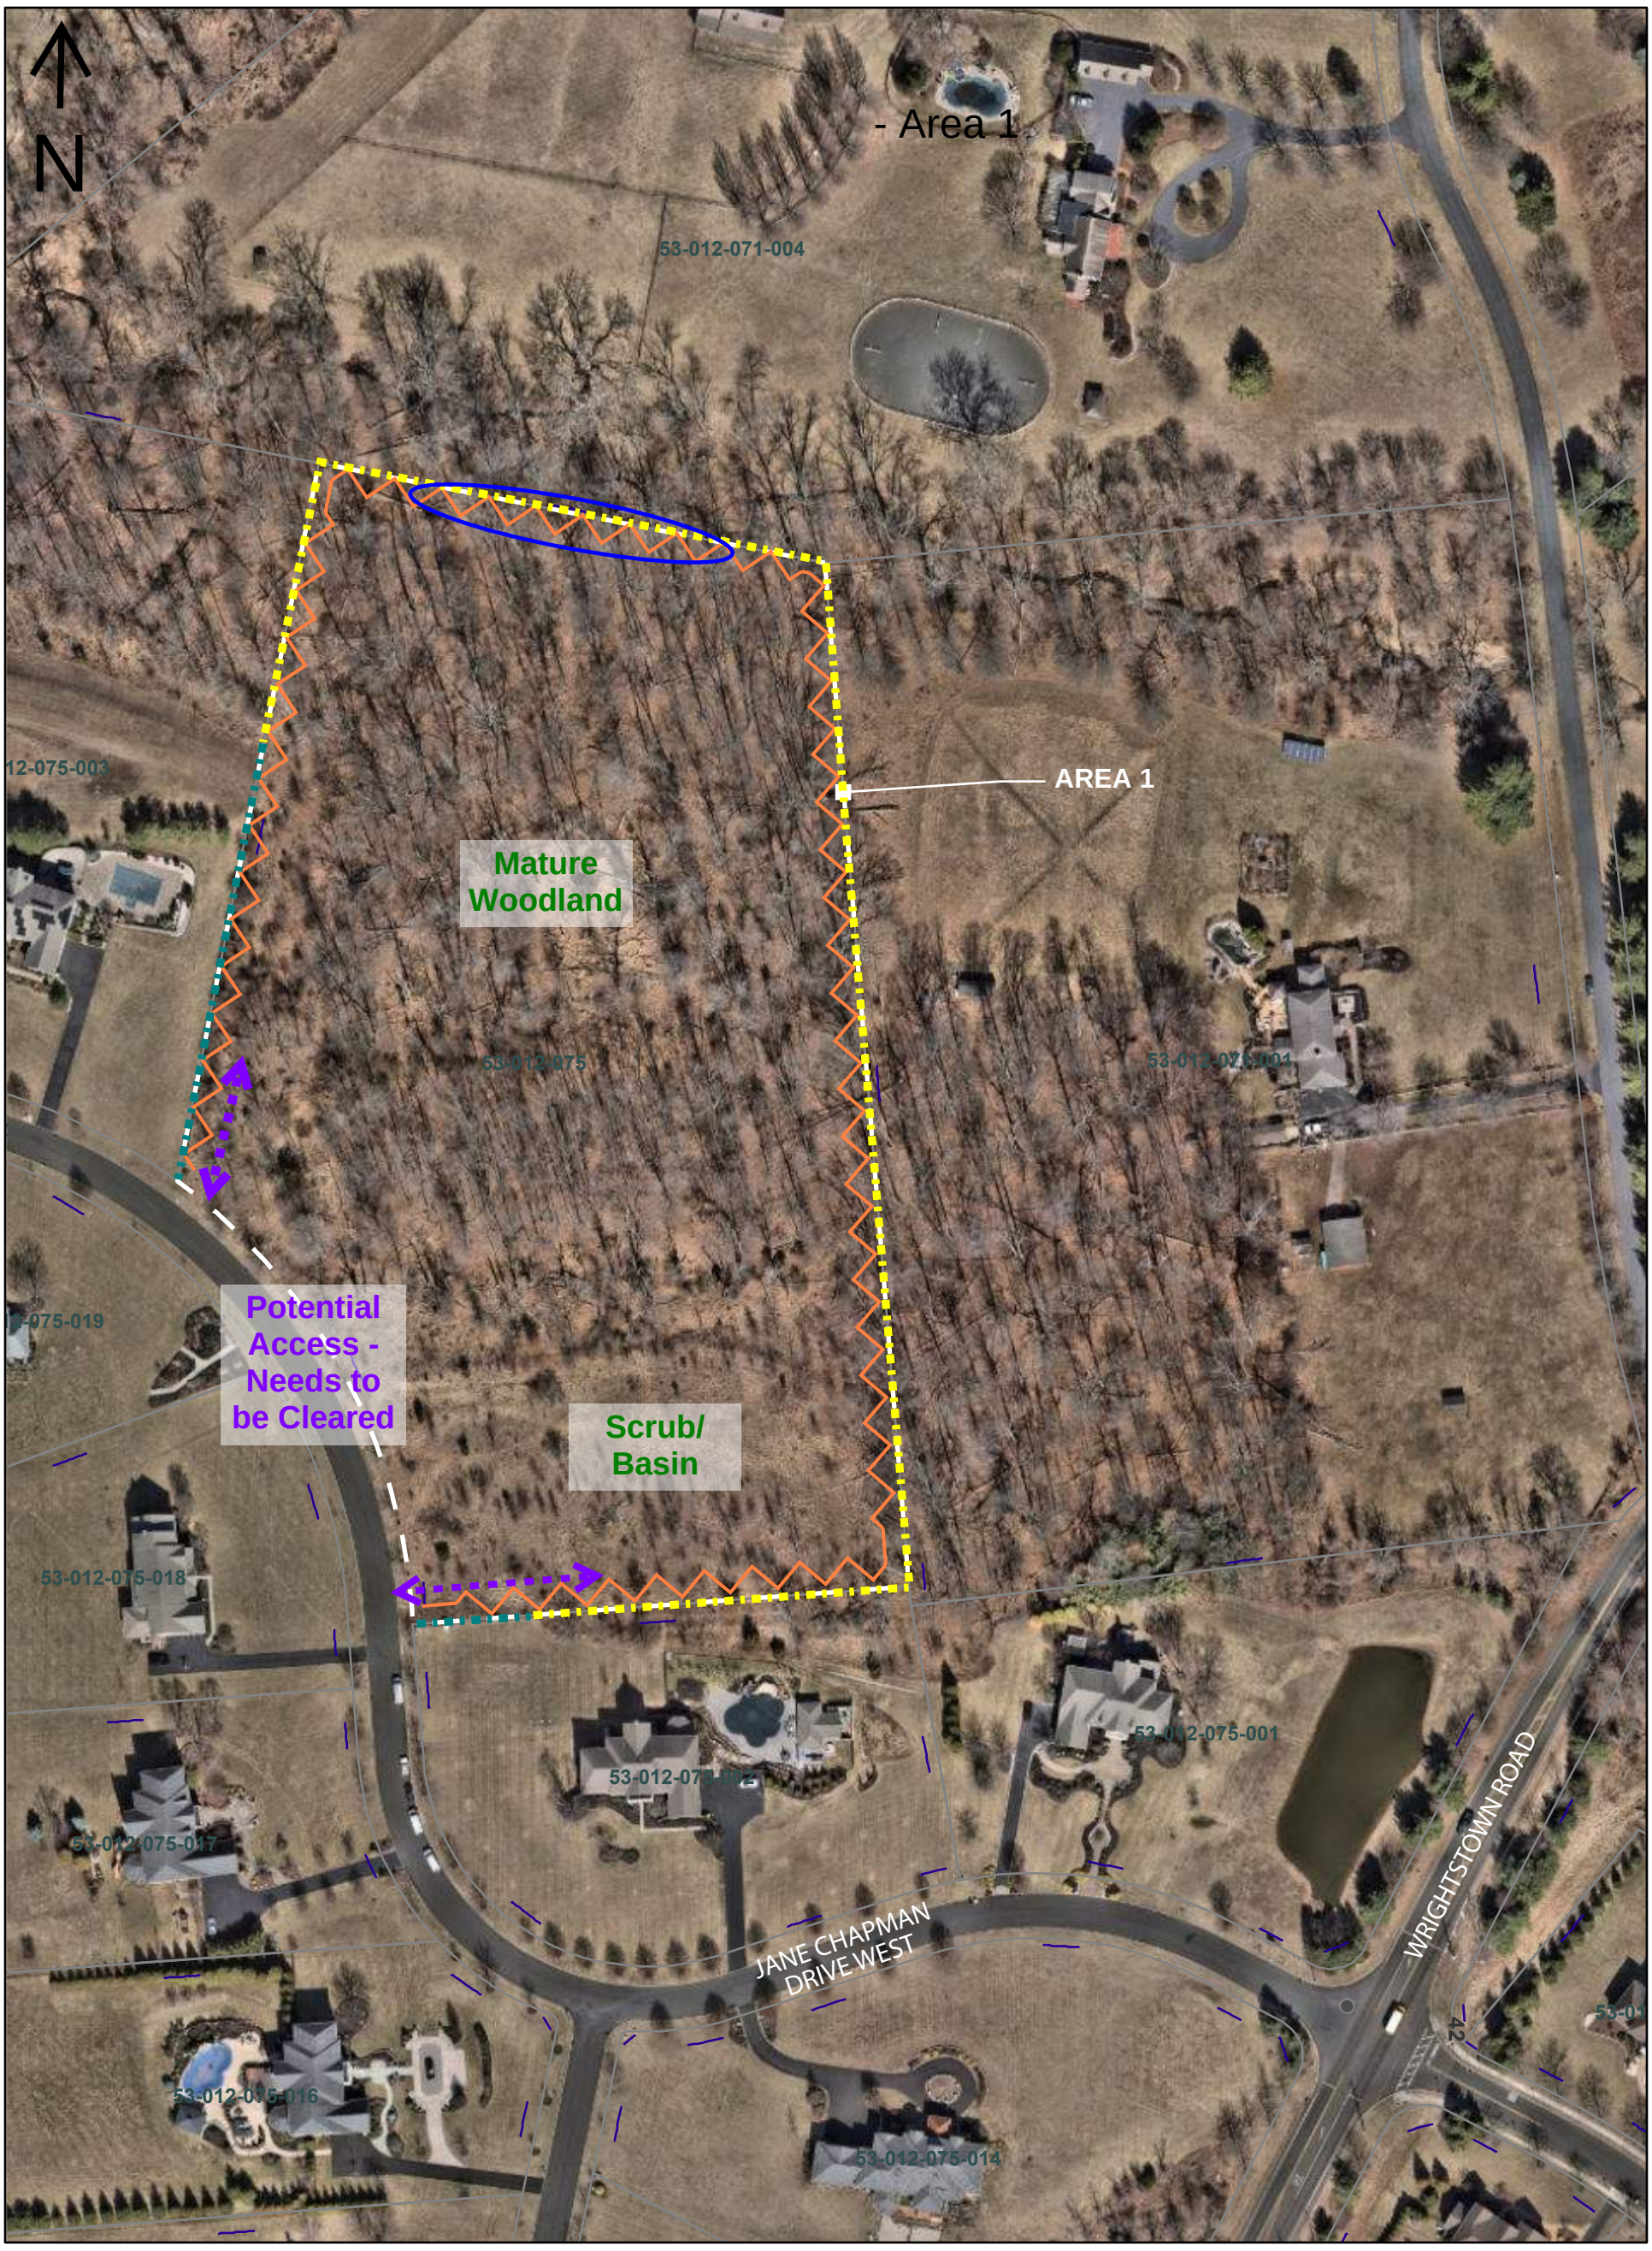

3/18/2026, 12:26:13 PM

Municipal Boundary

Bucks County Parcels

Parcel Annotation

LEGEND

Access Route (Existing or Potential)

Existing Fence

No Fence - Unable to Determine Tree Condition at Property Line

Brush Hog & Remove Fallen Trees

Riparian or Wet Area - Access May Be Difficult

1:2,000

0 87.5 175 350 ft

0 25 50 100 m

Sources: Esri, TomTom, Garmin, FAO, NOAA, USGS, © OpenStreetMap contributors, and the GIS User Community

2026-04-27 REVISED 2026-08-20

Bucks County

Wrightstown Township Open Space Access Plan

JANE CHAPMAN WEST - Area 2



3/18/2026, 12:27:46 PM

LEGEND

- Municipal Boundary
- Bucks County Parcels
- Parcel Annotation
- **Access Route (Existing or Potential)**
- **Existing Fence**
- **No Fence - Unable to Determine Tree Condition at Property Line**
- **Brush Hog & Remove Fallen Trees**
- **Riparian or Wet Area - Access May Be Difficult**

1:2,000

0 87.5 175 350 ft

0 25 50 100 m

Sources: Esri, TomTom, Garmin, FAO, NOAA, USGS, © OpenStreetMap contributors, and the GIS User Community

2026-04-27 REVISED 2026-08-20

Bucks County